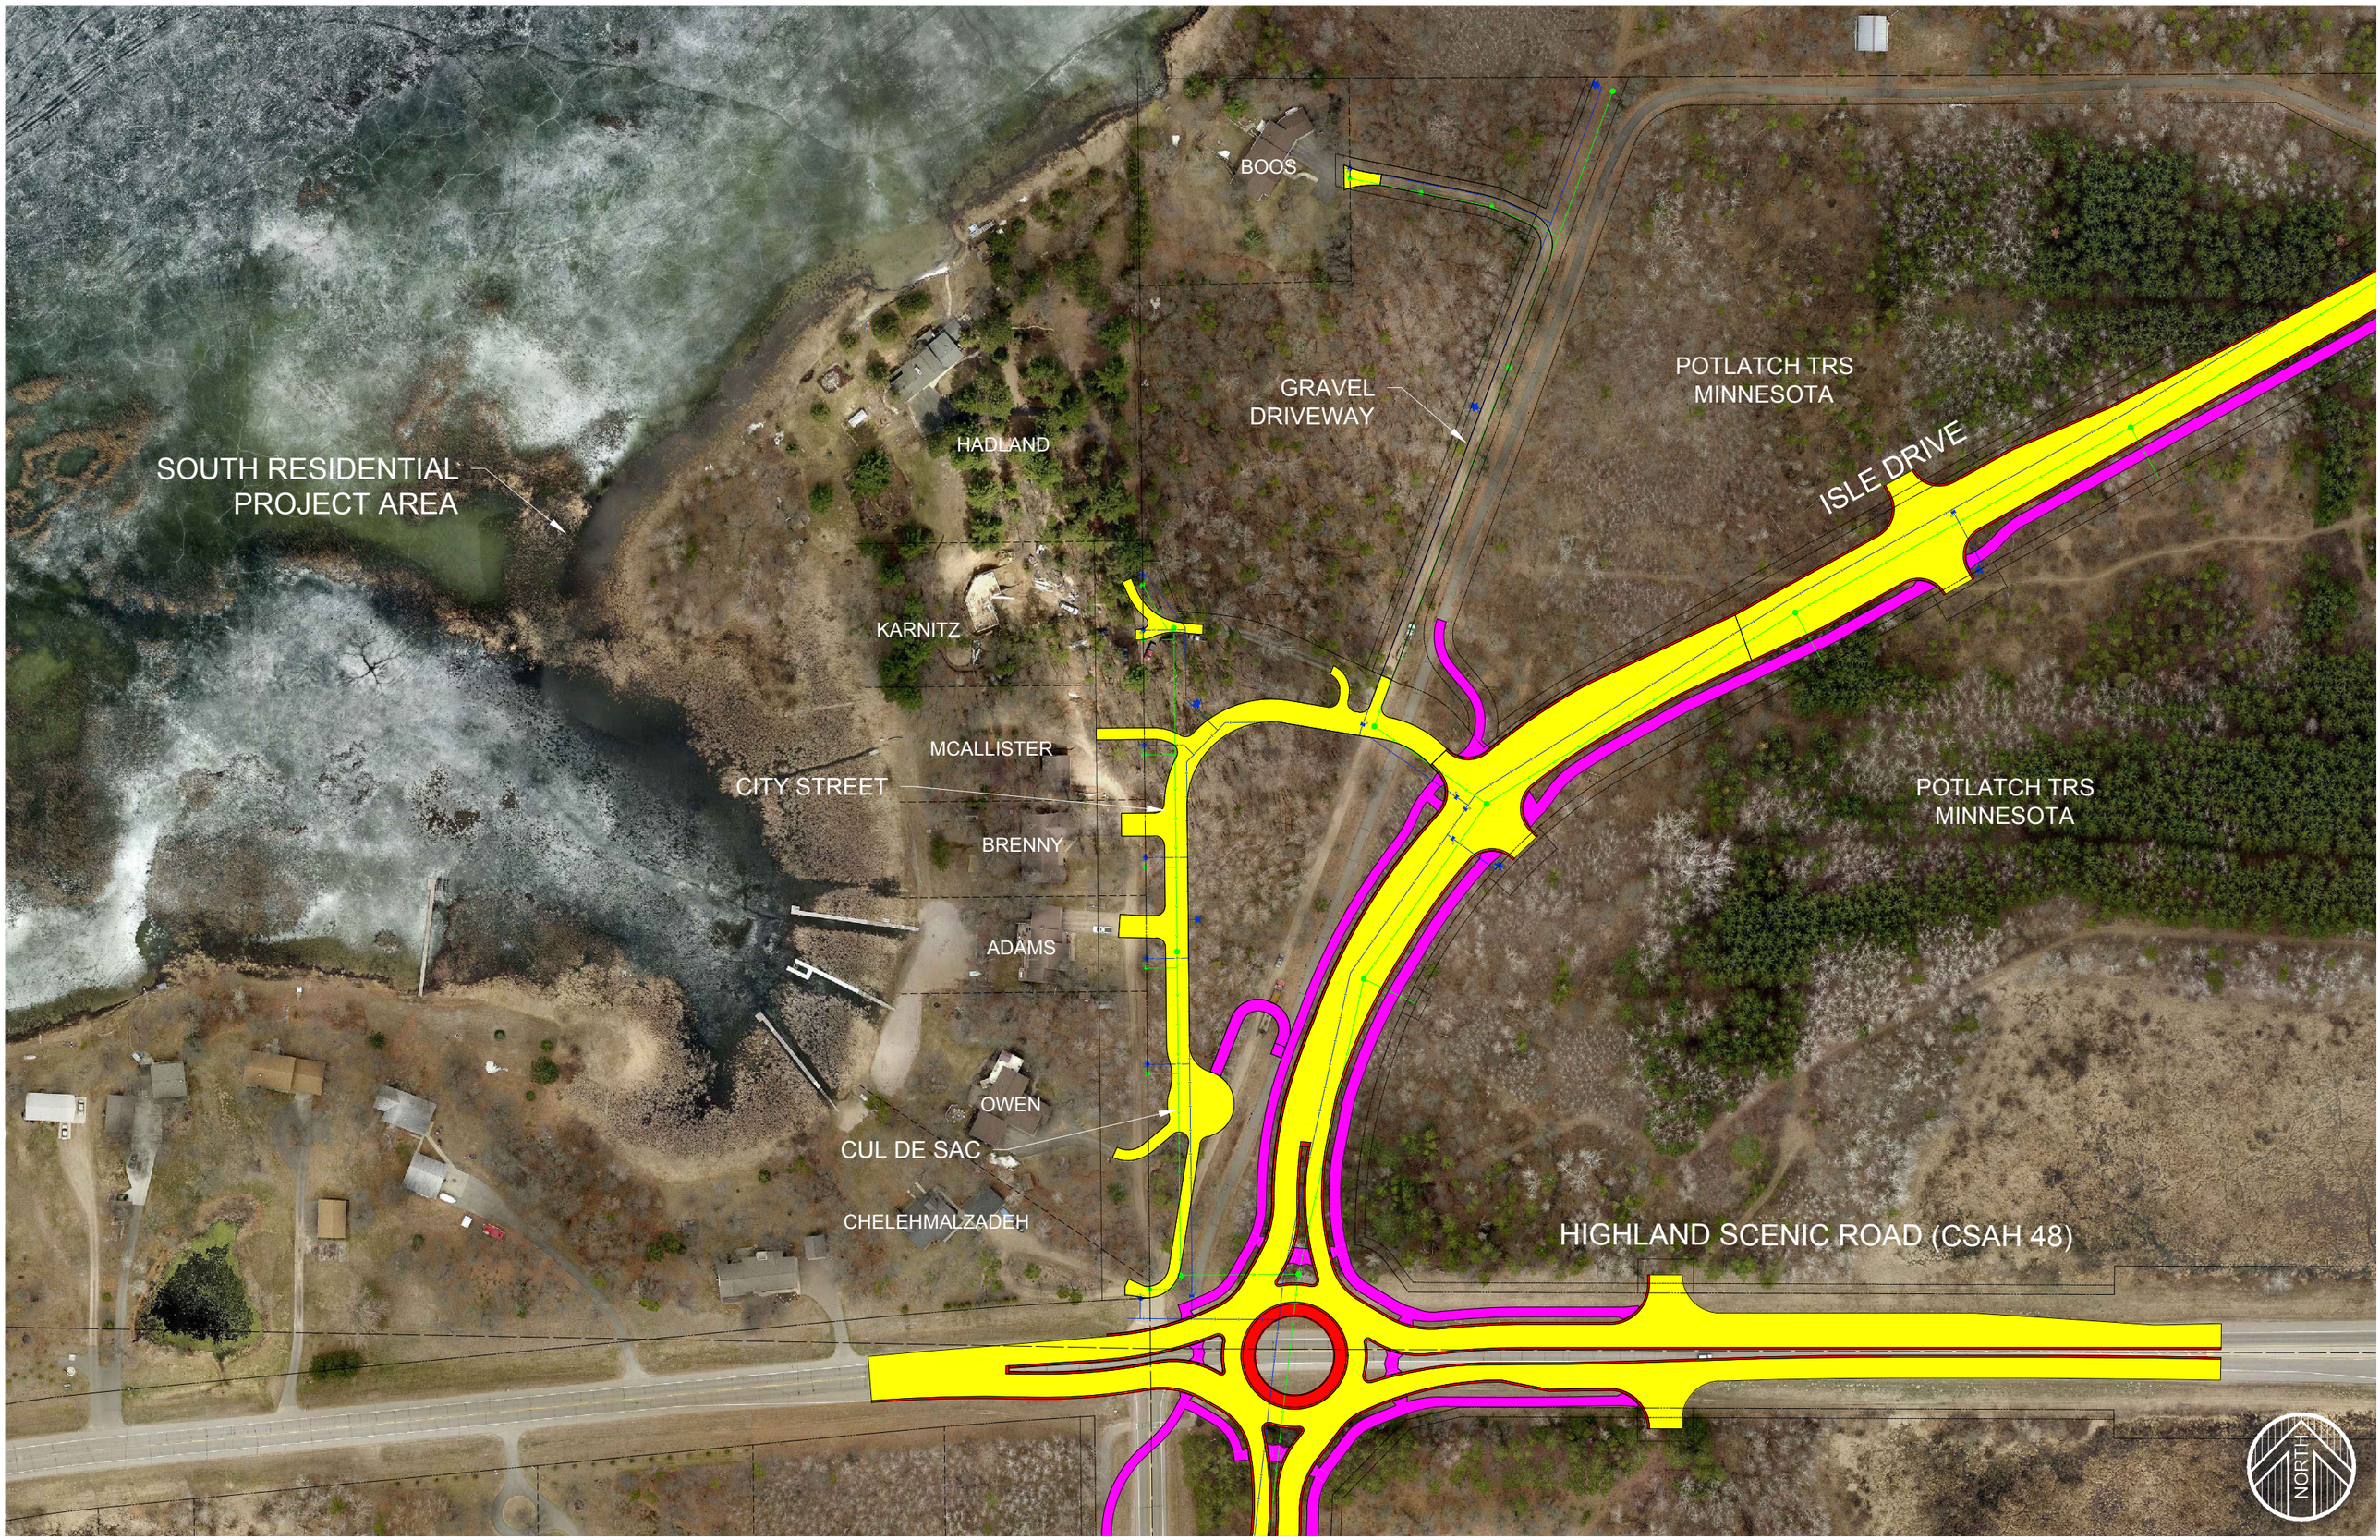
BOOS
GRAVEL DRIVEWAY
POTLATCH TRS MINNESOTA
ISLE DRIVE
SOUTH RESIDENTIAL PROJECT AREA
HADLAND
KARNITZ
MCALLISTER
CITY STREET
BRENNY
ADAMS
OWEN
CUL DE SAC
CHELEHMALZADEH
POTLATCH TRS MINNESOTA
HIGHLAND SCENIC ROAD (CSAH 48)
NORTH